
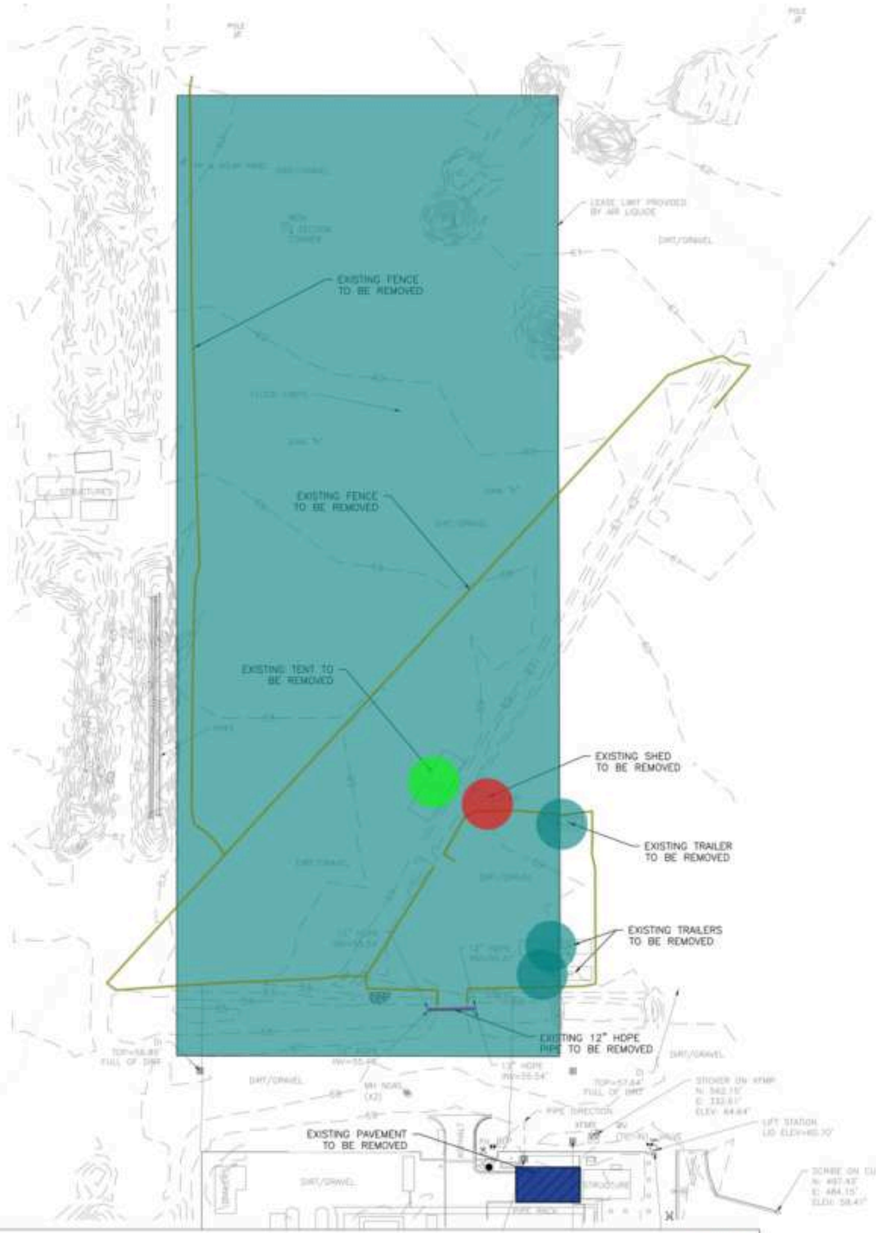
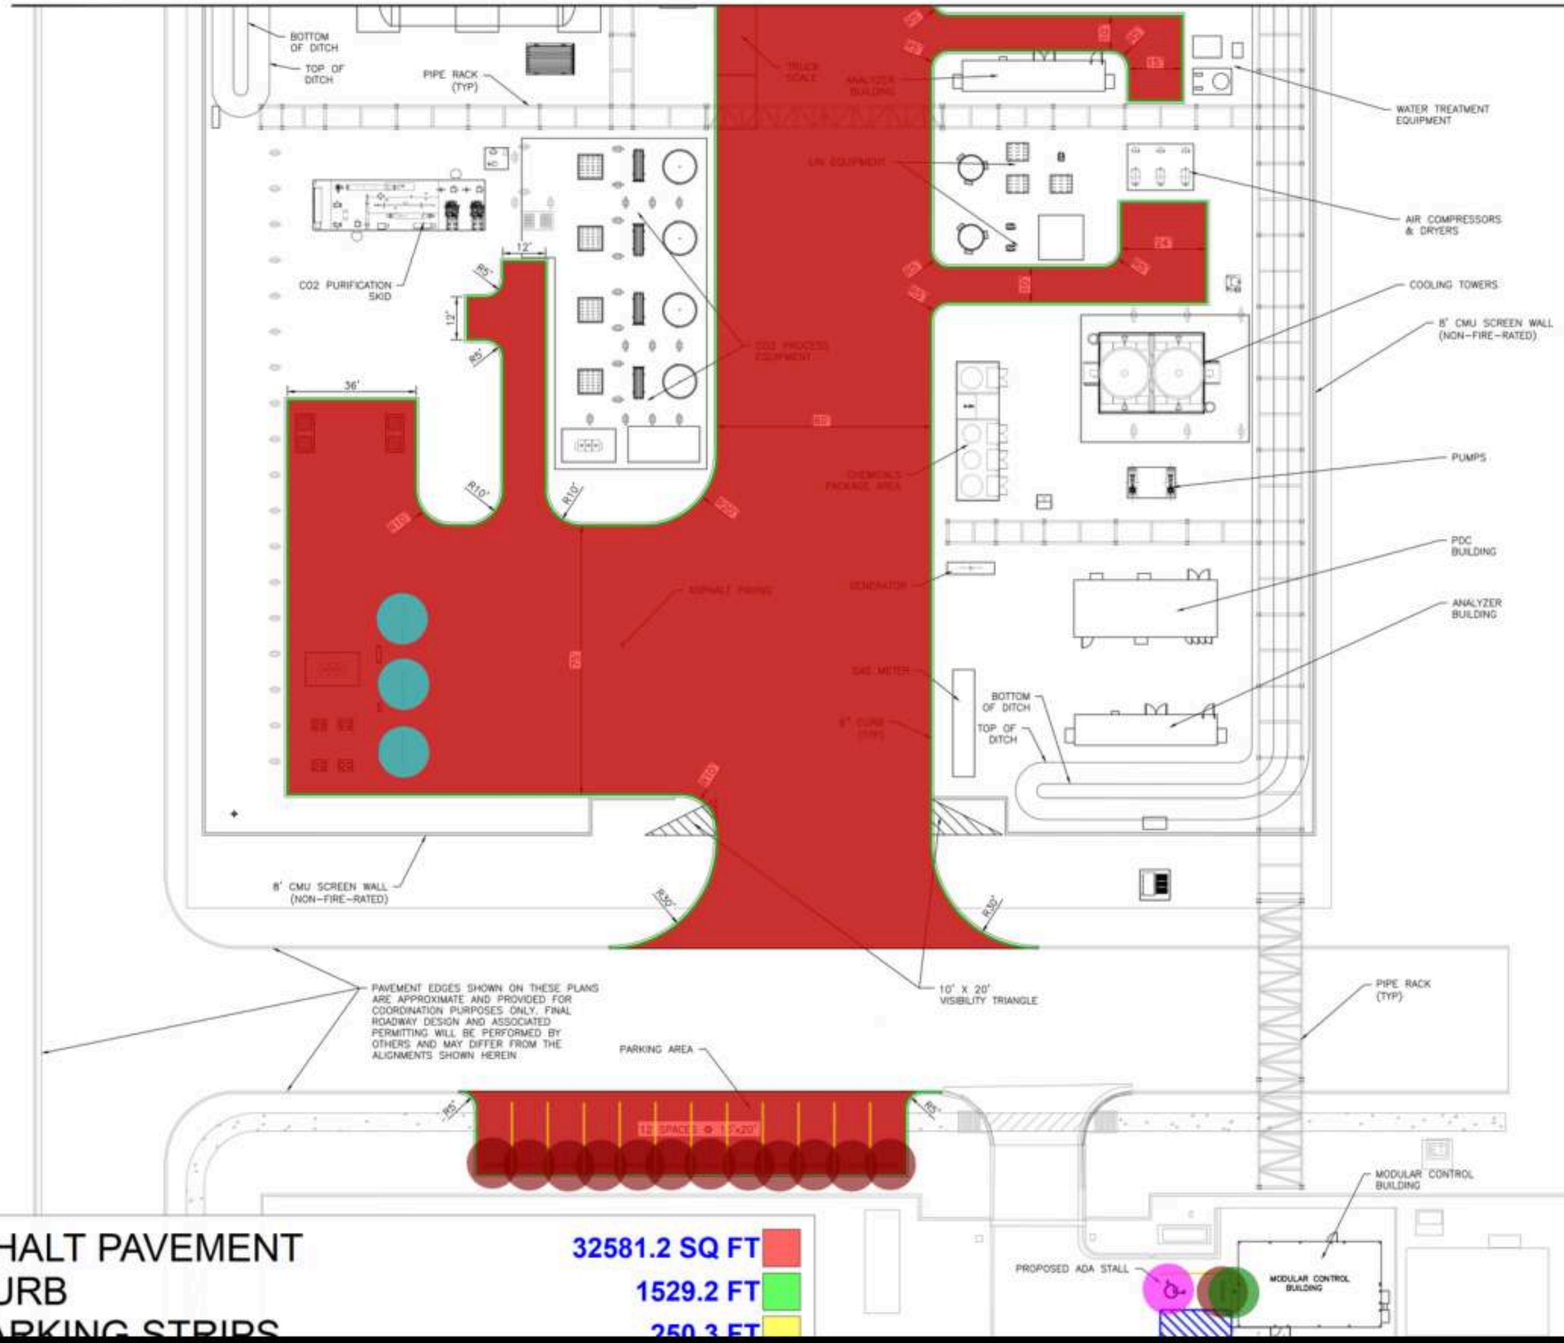


CLEARING & GRUBBING	259387.2 SQ FT
REMOVE EXISTING FENCE	2308.7 FT
REMOVE EXISTING PAVEMENT	1569.4 SQ FT

MATCH LINE: HAR-2667818-CV-PLN-004

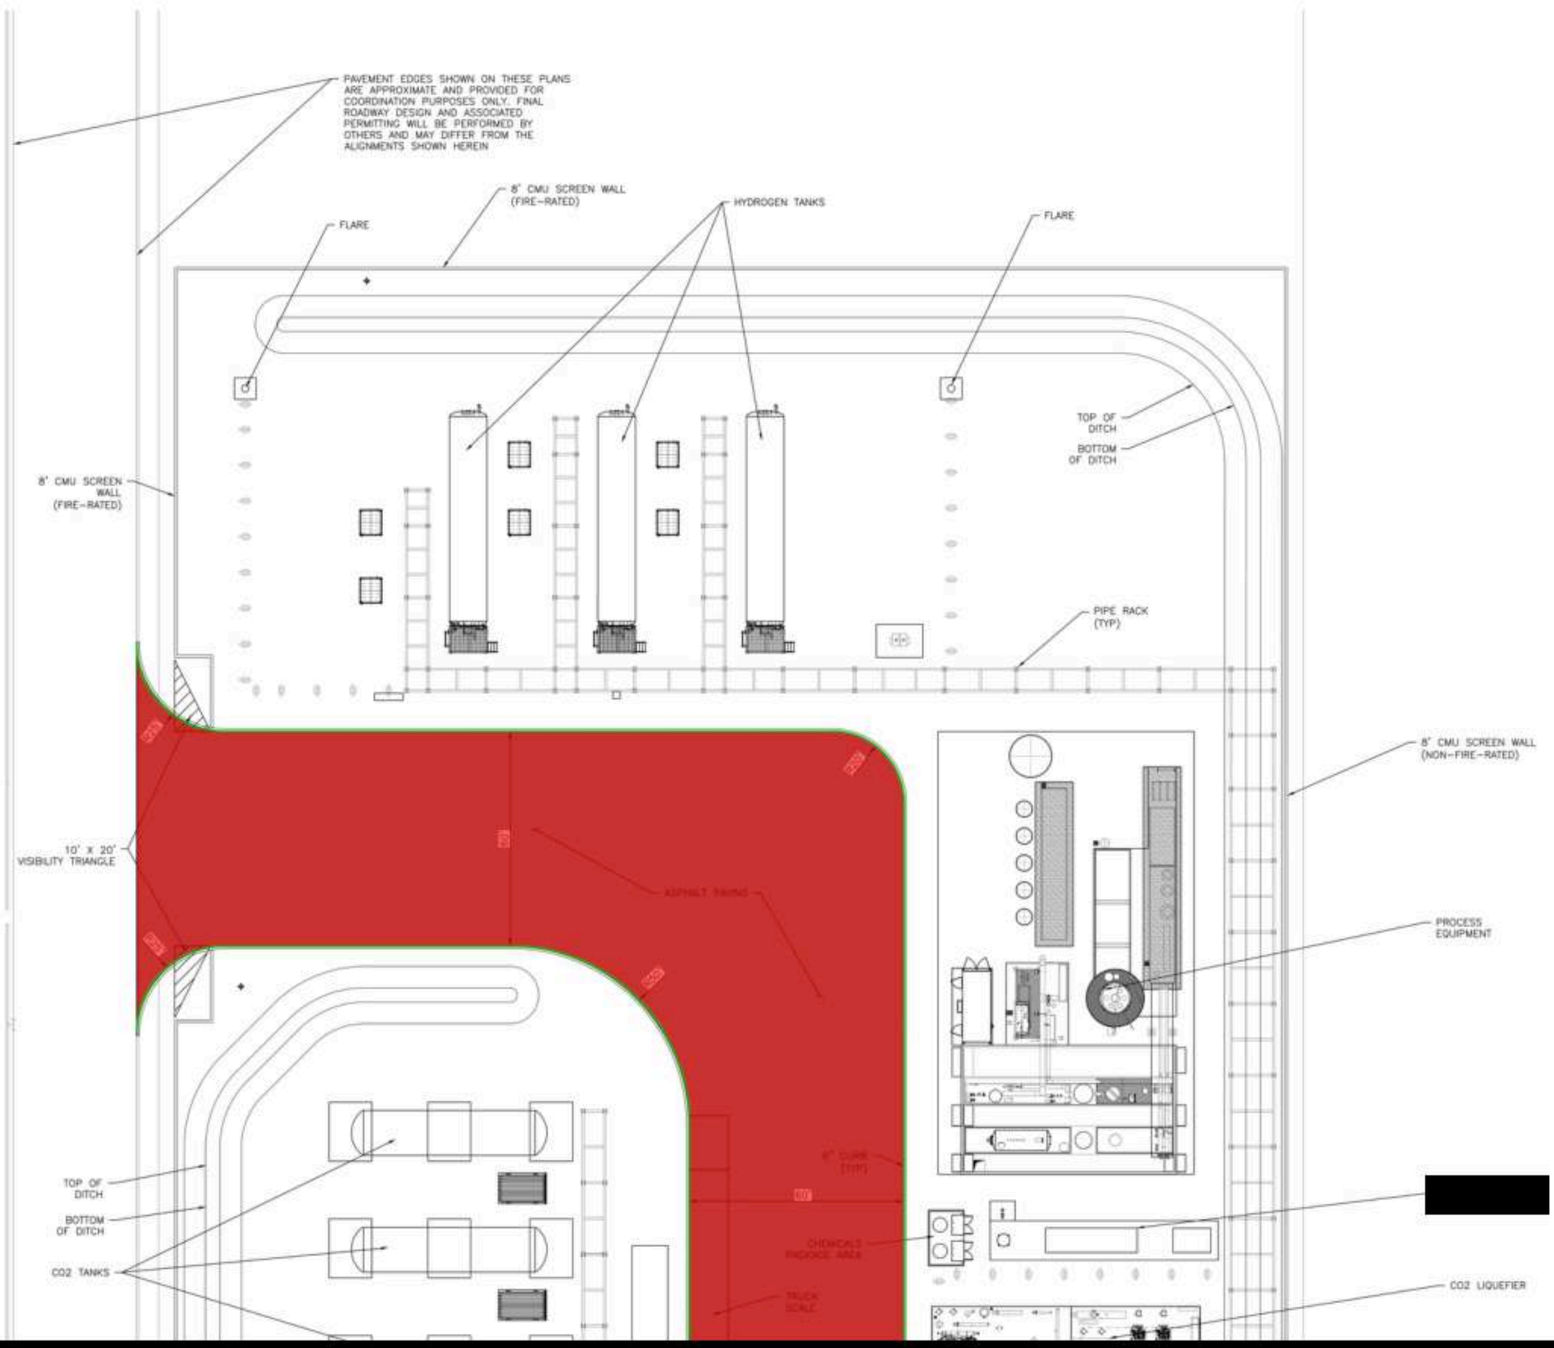

ASPHALT PAVEMENT	32581.2 SQ FT
6" CURB	1529.2 FT
4" PARKING STRIPS	250.3 FT


PAVEMENT EDGES SHOWN ON THESE PLANS ARE APPROXIMATE AND PROVIDED FOR COORDINATION PURPOSES ONLY. FINAL ROADWAY DESIGN AND ASSOCIATED PERMITTING WILL BE PERFORMED BY OTHERS AND MAY DIFFER FROM THE ALIGNMENTS SHOWN HEREIN
8" CMU SCREEN WALL (FIRE-RATED)
FLARE
HYDROGEN TANKS
FLARE
TOP OF DITCH
BOTTOM OF DITCH
8" CMU SCREEN WALL (FIRE-RATED)
PIPE RACK (TYP)
8" CMU SCREEN WALL (NON-FIRE-RATED)
10' X 20' VISIBILITY TRIANGLE
ASPHALT PAVING
PROCESS EQUIPMENT
6" CURB (TYP)
TOP OF DITCH
BOTTOM OF DITCH
CO2 TANKS
CHEMICALS PACKAGE AREA
TRUCK SCALE
CO2 LIQUEFIER